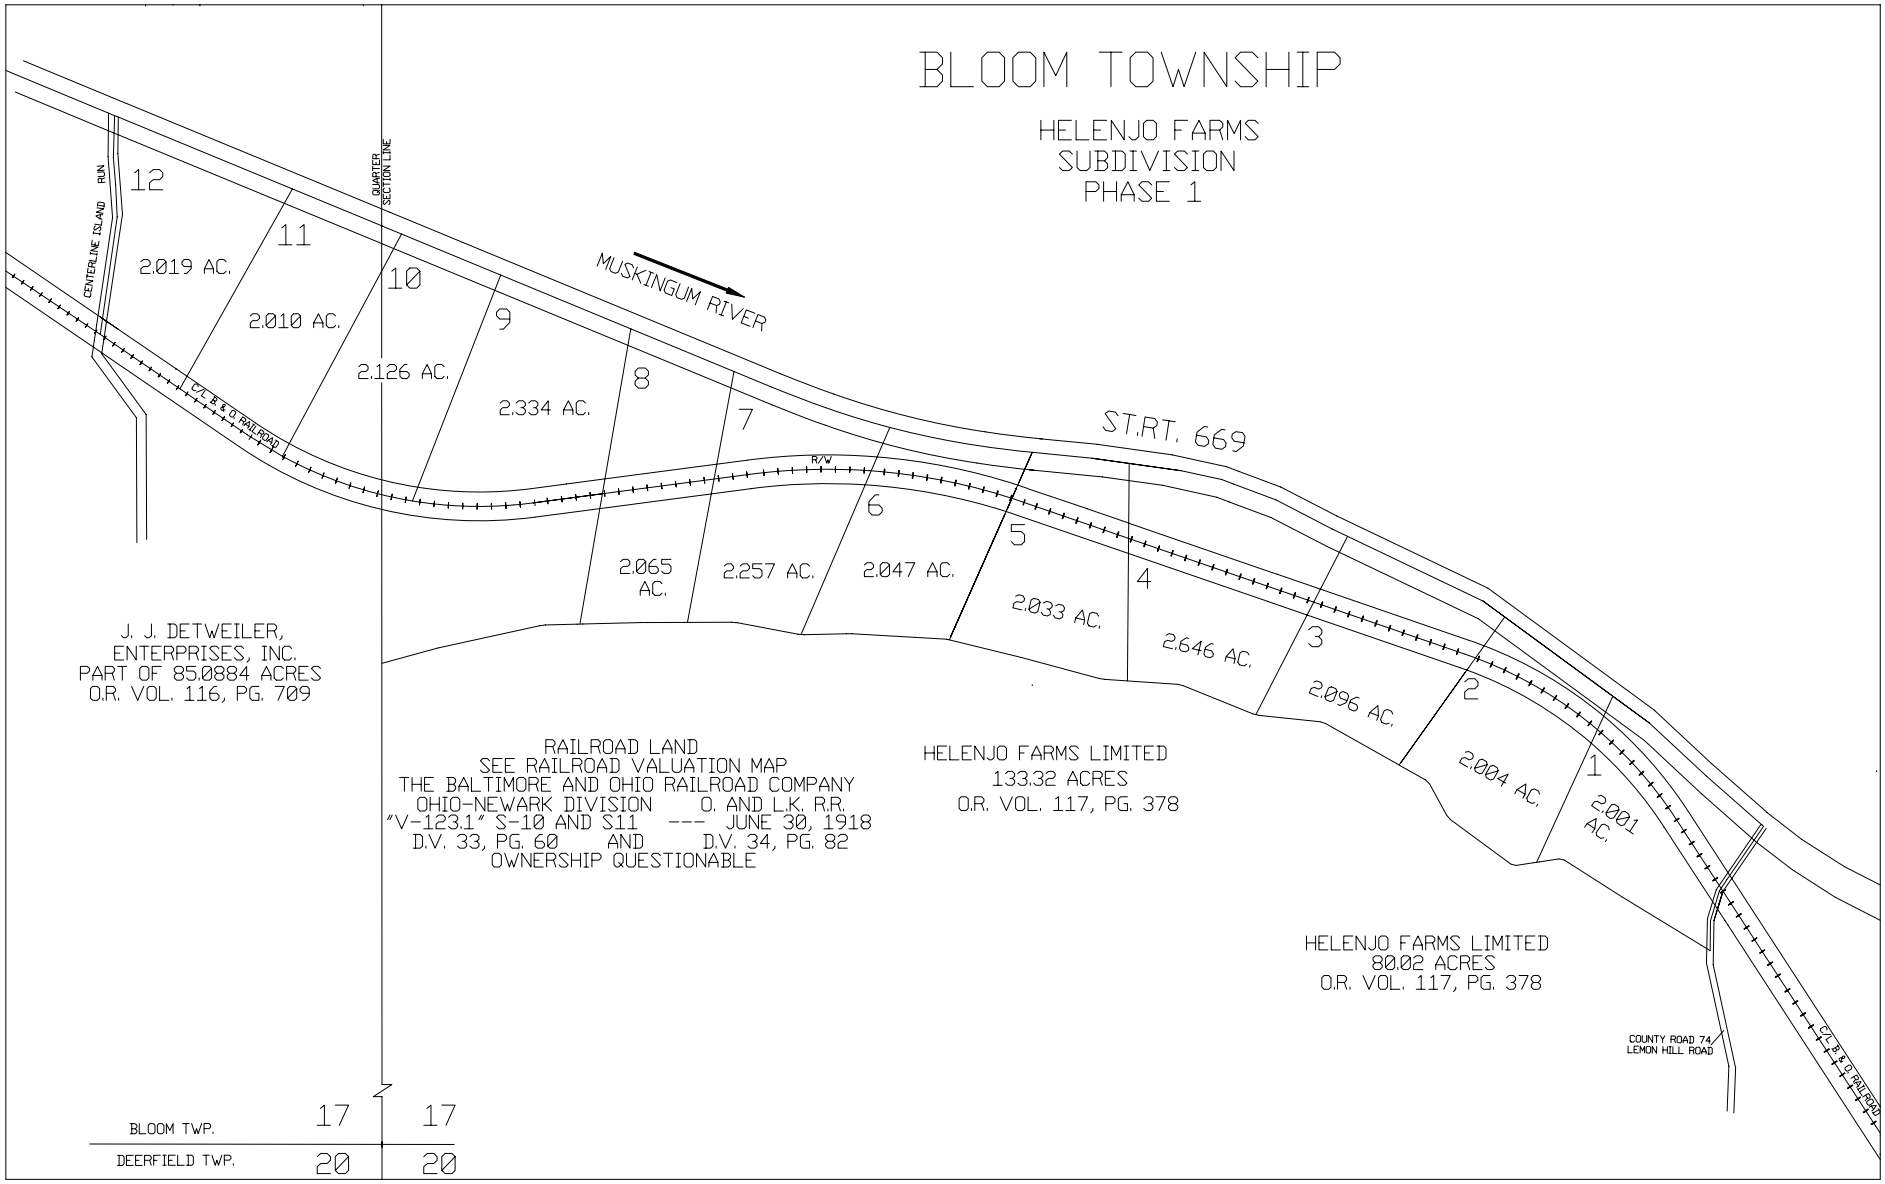
BLOOM TOWNSHIP
HELENJO FARMS
SUBDIVISION
PHASE 1
MUSKINGUM RIVER
ST.RT. 669
QUARTER SECTION LINE
CENTERLINE ISLAND RUN
C/L B & O RAILROAD
R/W
12
2.019 AC.
11
2.010 AC.
10
2.126 AC.
9
2.334 AC.
8
2.065 AC.
7
2.257 AC.
6
2.047 AC.
5
2.033 AC.
4
2.646 AC.
3
2.096 AC.
2
2.004 AC.
1
2.001 AC.
J. J. DETWEILER,
ENTERPRISES, INC.
PART OF 85.0884 ACRES
O.R. VOL. 116, PG. 709
RAILROAD LAND
SEE RAILROAD VALUATION MAP
THE BALTIMORE AND OHIO RAILROAD COMPANY
OHIO-NEWARK DIVISION O. AND L.K. R.R.
"V-123.1" S-10 AND S11 --- JUNE 30, 1918
D.V. 33, PG. 60 AND D.V. 34, PG. 82
OWNERSHIP QUESTIONABLE
HELENJO FARMS LIMITED
133.32 ACRES
O.R. VOL. 117, PG. 378
HELENJO FARMS LIMITED
80.02 ACRES
O.R. VOL. 117, PG. 378
COUNTY ROAD 74
LEMON HILL ROAD
C/L B & O RAILROAD
BLOOM TWP. 17 17
DEERFIELD TWP. 20 20